EXECUTIVE NOTE

THE M8 MOTORWAY (JUNCTION 10 WESTERHOUSE SLIP ROADS) (SPEED LIMIT) REGULATIONS 2011

SSI 2011/68

The above instrument was made in exercise of powers conferred by section 17(2) of the Road Traffic Regulation Act 1984. The instrument is subject to negative resolution procedure.

Policy Objectives

The M8 Motorway Junction 10 (Westerhouse) (Speed Limit) Regulations 2011 will allow the enforcement of a 30mph speed limit on the off slip and on slip roads on the eastbound carriageway of the M8 motorway at Junction 10 leading to the Glasgow Fort Shopping Park with effect from 13th March 2011.

Background

The slip roads in this location were significantly altered as part of the Fort retail park development. Previous slip roads were stopped up and these new regulations will enable speed limit enforcement on the new slip roads.

Consultation

In accordance with section 134(2) of the Road Traffic Regulation Act 1984, the Scottish Government have consulted with statutory bodies and representative organisations detailed on the attached list.
There were no adverse comments to the proposals.

Financial Effects


There are no costs associated with this instrument as the road signage is already in place.

Scottish Government
Transport Directorate
8th February 2011

List Of Consultees – The M8 Motorway (Junction 10 Westerhouse Slip Roads)(Speed Limit) Regulations 2011

Mr George Black Chief Executive Glasgow City Council City Chambers George Square Glasgow G1 1DU	Director of Land and Environmental Services Glasgow City Council 20 Cadogan Street Glasgow G2 7AD
The Chief Constable Strathclyde Police 173 Pitt Street Glasgow G2 4JS	The Chief Fire Officer Strathclyde Fire and Rescue Service Headquarters 99 Bothwell Road Hamilton ML3 0EA
The Secretary The Freight Transport Association Ltd Hermes House Melville Terrace Stirling FK8 2ND	Traffic Master Travel Trafficmaster PLC Martell House University Way Cranfield Bedfordshire MK43 0TR
Sarah Longair Operations Director Stagecoach West Scotland Sandgate Ayr KA7 1DD	John W. Scott Operations Director First (Edinburgh, Aberdeen and Glasgow) Carmuirs House 300 Stirling Road Larbert FK5 3NJ
Ralph Roberts Director & General Manager Arriva Scotland West Ltd Greenock Road Inchinnan Renfrewshire PA4 9PG	Mr Peter Hawkins Secretary CTC Scotland 118/1 Stenhouse Crescent Edinburgh EH11 3HU
Alistair Morrow The Secretary Road Haulage Association Ltd Roadway House The Rural Centre Ingliston Newbridge EH28 8NZ	Glasgow Fort Shopping Park Centre Management Junction 10 M8 Glasgow G34 9DL

The Scottish Ambulance Service National Headquarters Tipperlinn Road Edinburgh EH10 5UU	The Secretary Wellhouse & Queenslie Community Council The Hub 49 Wellhouse Crescent Glasgow G33 4LA

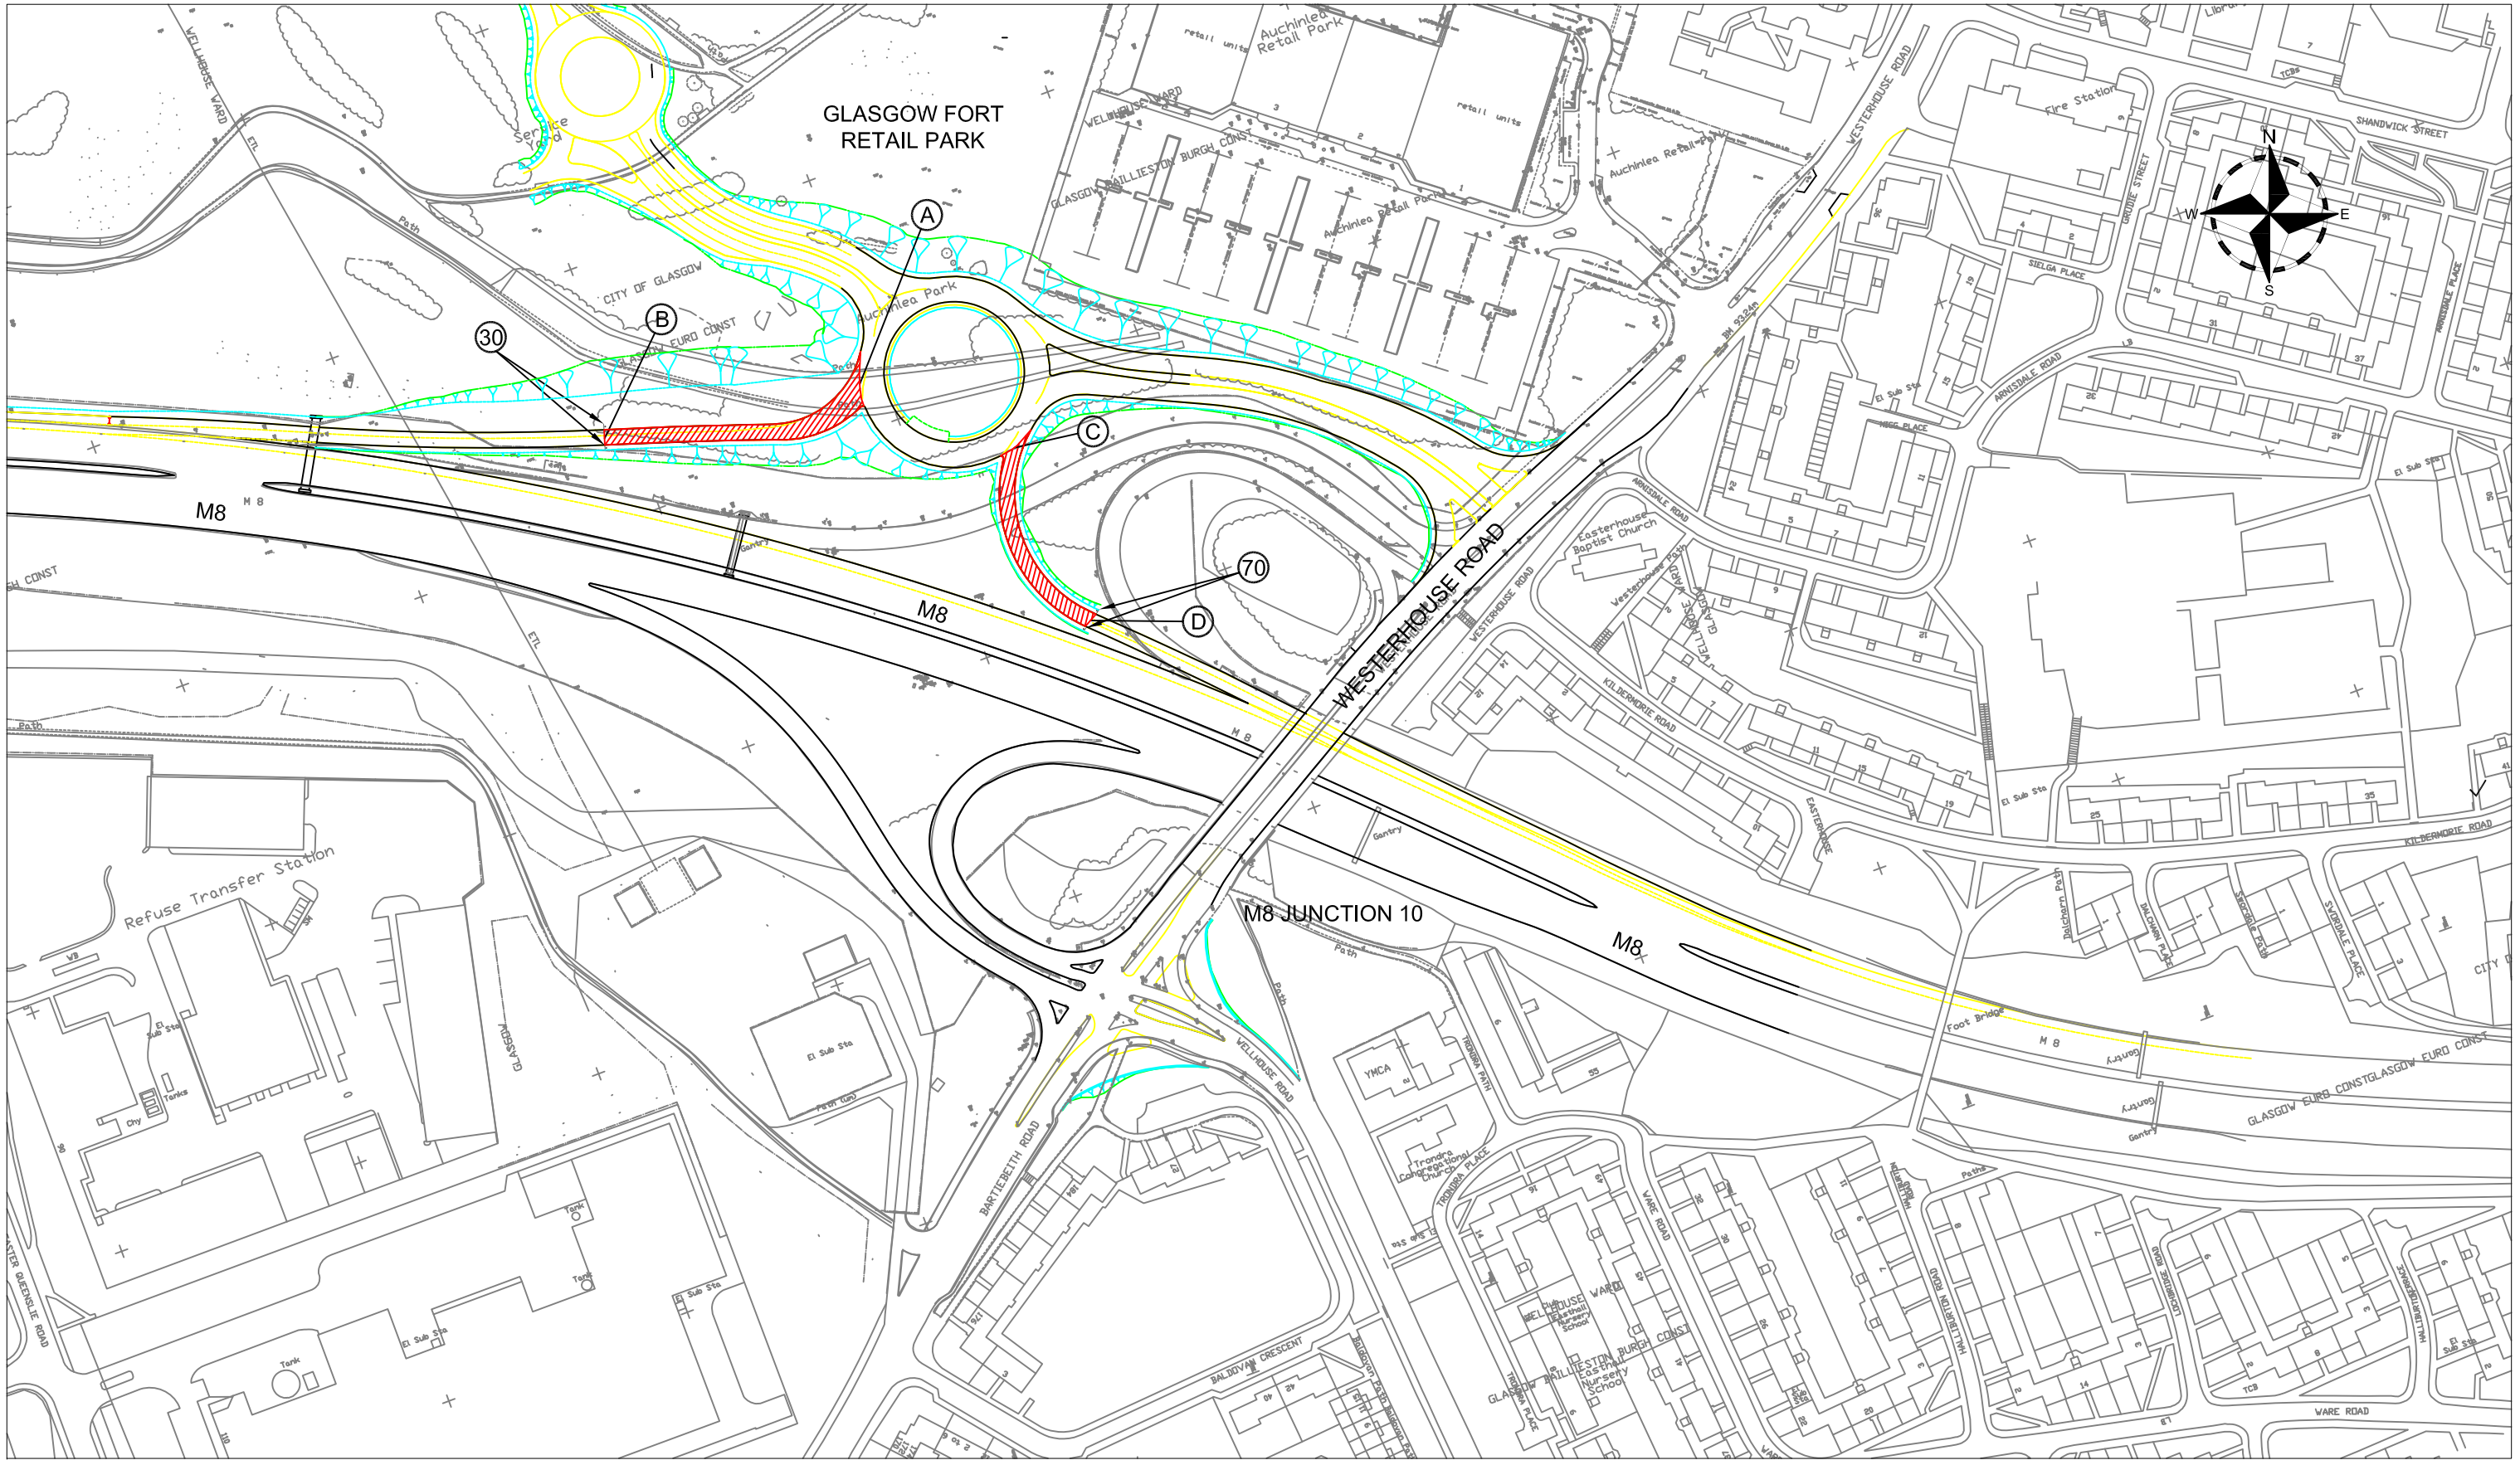

Reproduced by permission of Ordnance Survey on behalf of HMSO. (c) Crown Copyright and database right August 2010. All rights reserved. Ordnance Survey Licence Number: 1000046668

TRANSPORT SCOTLAND

Rev	Date	Drawn	Description	Chkd	Appvd

Notes

Key

- EXTENT OF 30mph LIMIT

Drawn BO'N	Date 29/03/10	Status INFORMATION	Scale 1:1250
Designed A.McA	Date 29/03/10		
Checked A.McA	Date 29/03/10	CAD Reference M8/03/SW/1101/010/001	
Approved J.R	Date 29/03/10		

Drawing Title

The M8 Motorway (Junction 10 Westerhouse Slip Roads) (Speed Limit) Regulations 2011

Drawing No. M8/03/SW/1101/010/001

Revision