2002 No. 1315

HIGHWAYS, ENGLAND

The A596 Trunk Road (Calva Brow Junction, Workington) Order 2002

Made - - - - -	*8th May 2002*
Coming into force - -	*24th May 2002*

The Secretary of State for Transport, Local Government and the Regions makes this Order in exercise of powers conferred by section 10 of the Highways Act 1980(**a**) and now vested in him(**b**), and of all other powers enabling him in that behalf:

1.—(1) This Order may be cited as the A596 Trunk Road (Calva Brow Junction, Workington) Order 2002 and shall come into force on 24th May 2002.

(2) In this Order, all measurements of distance are measured along the route of the relevant highway.

2. The new highway which the Secretary of State proposes to construct along the route described in the Schedule to this Order shall become a trunk road from the date when this order comes into force.

3. The centre line of the new trunk road is indicated by a heavy black line on the plan numbered HA 10/PS/286 marked "The A596 Trunk Road (Calva Brow Junction, Workington) Order 2002", signed by authority of the Secretary of State for Transport, Local Government and the Regions and deposited at the Department of Transport, Local Government and the Regions, Deposit Document Service, Floor 13, Ashdown House, St Leonards-on-sea. TN37 3GA.

Signed by authority of the
Secretary of State for Transport,
Local Government and the Regions

Divisional Director
Highways Agency

8th May 2002

(**a**) 1980 c. 66.
(**b**) S.I. 1981/238

THE A596 TRUNK ROAD

(CALVA BROW JUNCTION, WORKINGTON) ORDER 2002

THESE PLANS DO NOT SHOW WIDTHS OR CONSTRUCTIONAL DETAILS

SCALE 1:1250

KEY

CENTRE LINE OF NEW TRUNK ROAD [redacted]

PLANS REGISTRY

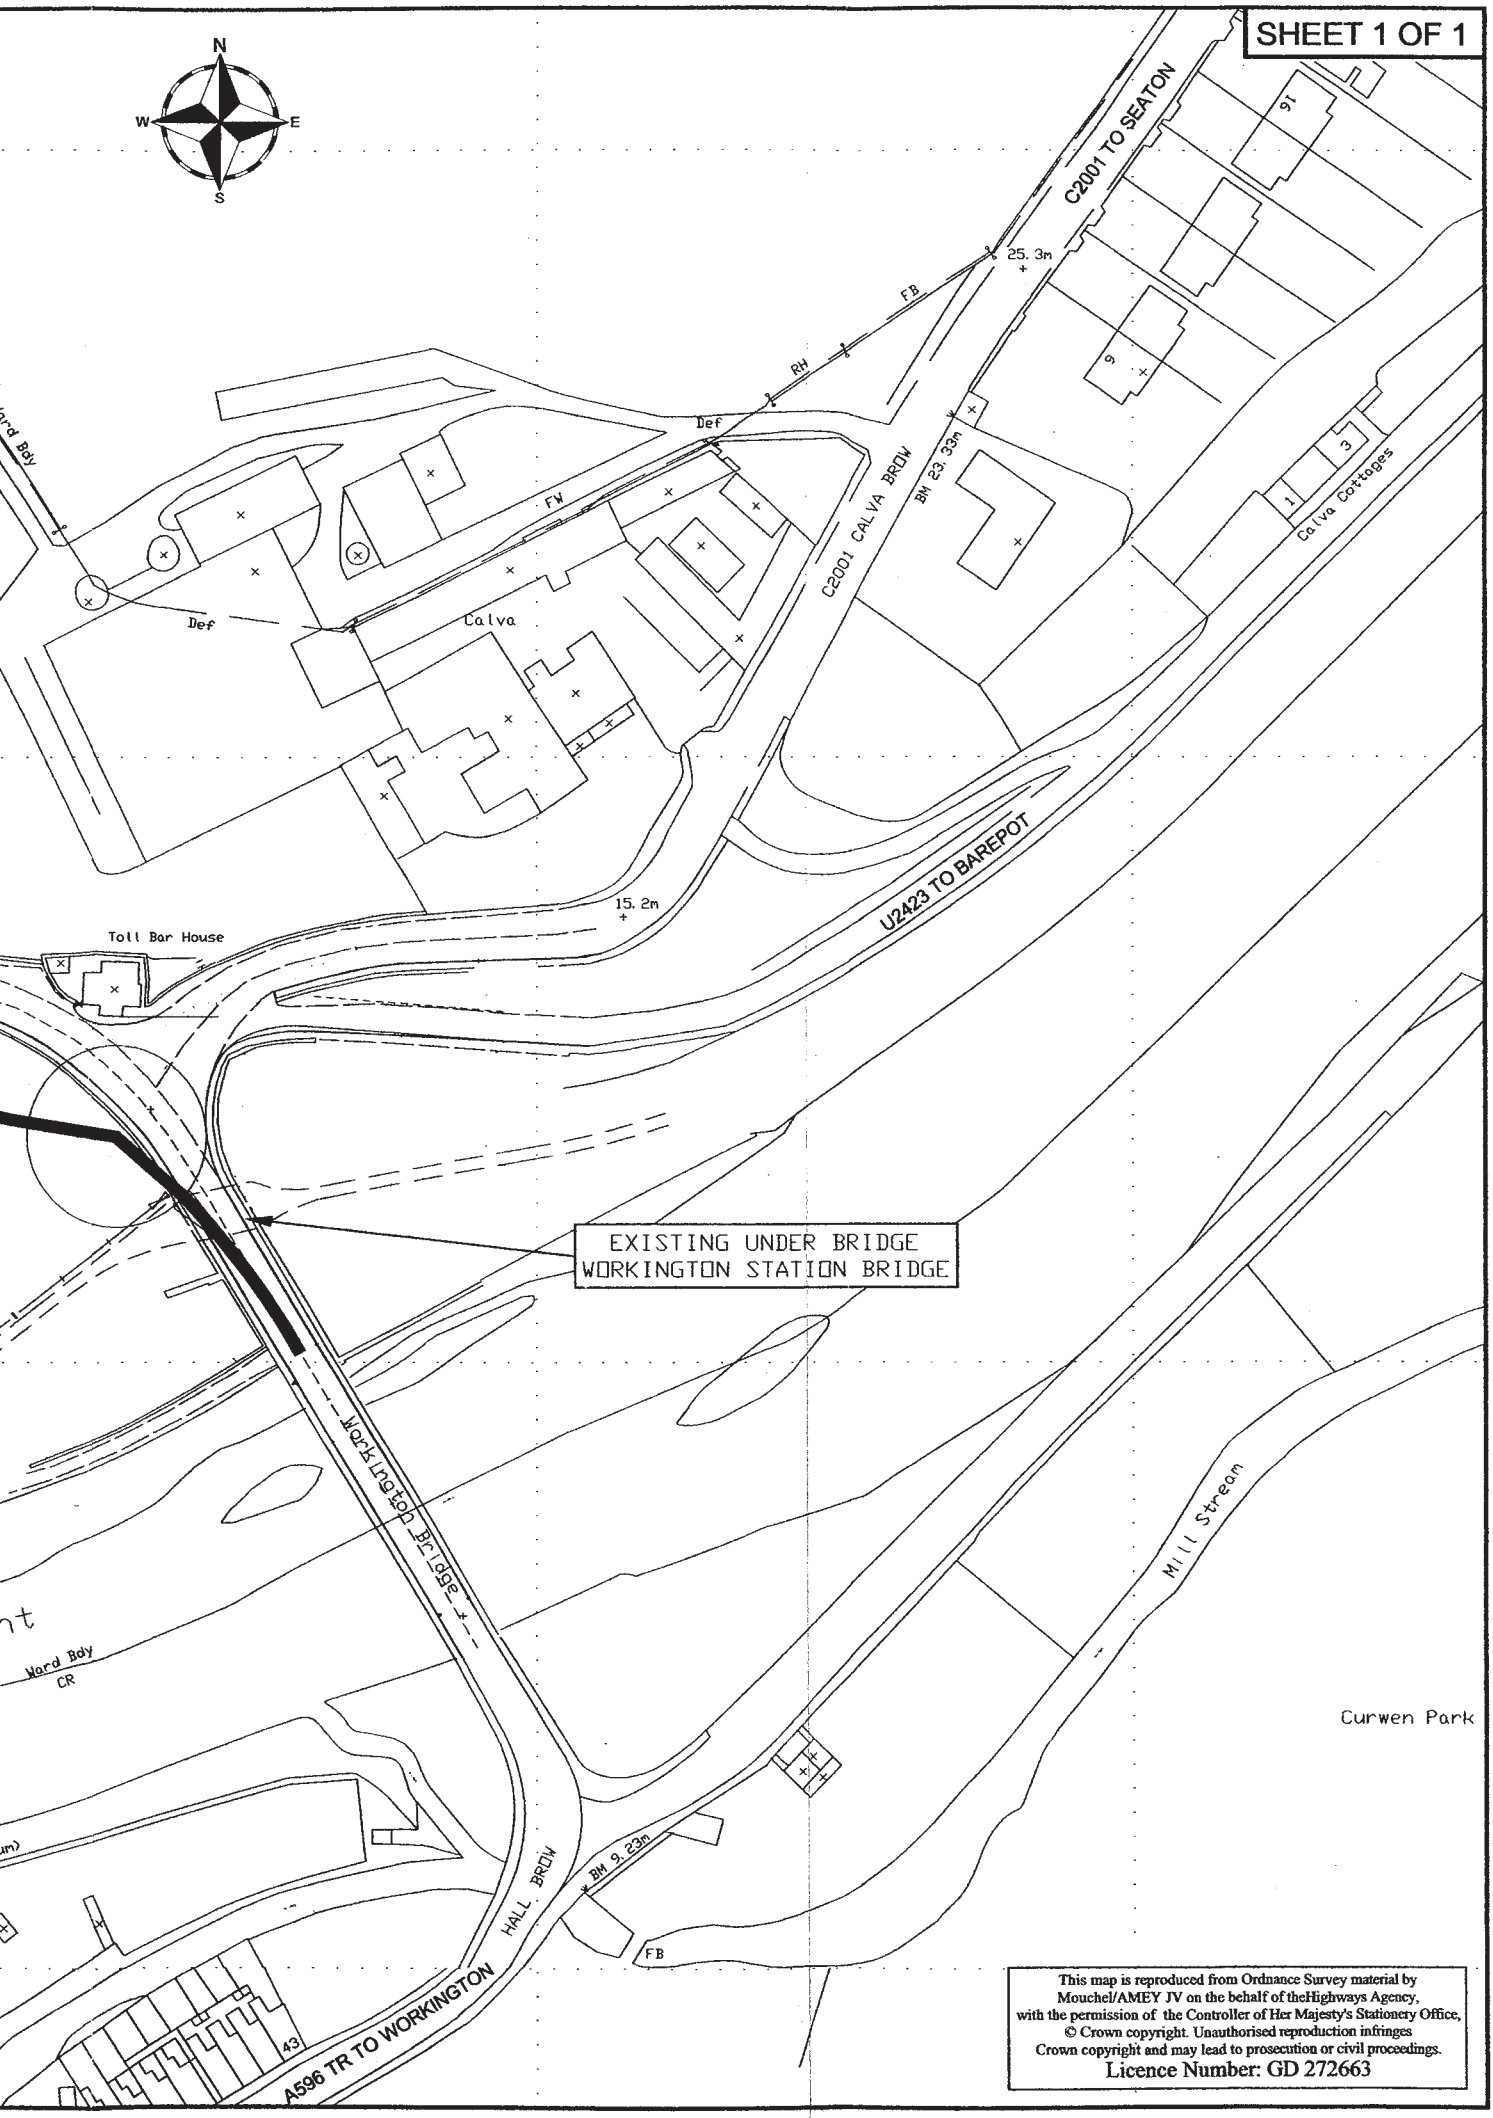
PLAN No. HA10 / OD / 286

DATE 8th MAY 2002

SIGNED BY AUTHORITY
of the
SECRETARY OF STATE FOR TRANSPORT,
LOCAL GOVERNMENT AND THE REGIONS
on tne 8th MAY 2002

DIVISIONAL DIRECTOR:
HIGHWAYS AGENCY


Calva Bank
Dismantled Railway
DW
FW
Jubilee Cottage
A596 TR FROM MARYPORT
Hagworm Brow
NORTHSIDE ROAD
Path
SM
Foot Bridge
FB
River Derwent
Cloffocks
Allotment Gardens
Pumping Station
SCALE 1:1250
0 metres
50
100


SHEET 1 OF 1
N
W
E
S
C2001 TO SEATON
25. 3m
FB
RH
Def
FW
C2001 CALVA BROW
BM 23. 33m
Calva Cottages
Calva
Def
U2423 TO BAREPOT
15. 2m
Toll Bar House
EXISTING UNDER BRIDGE
WORKINGTON STATION BRIDGE
Workington Bridge
Mill Stream
Curwen Park
Ward Bdy
CR
HALL BROW
BM 9. 23m
FB
A596 TR TO WORKINGTON
This map is reproduced from Ordnance Survey material by Mouchel/AMEY JV on the behalf of theHighways Agency, with the permission of the Controller of Her Majesty's Stationery Office, © Crown copyright. Unauthorised reproduction infringes Crown copyright and may lead to prosecution or civil proceedings.
Licence Number: GD 272663

THE SCHEDULE

Route of the New Trunk Road

The route of the new trunk road is approximately 200 metres in length from a point on the A596 Trunk Road 160 metres north west of the existing junction with the C2001 County Road, Calva Brow, Workington in the County of Cumbria to a point 49 metres south east of the same junction.

£2.65

© Crown copyright 2002

Printed and published in the UK by The Stationery Office Limited
under the authority and superintendence of Carol Tullo, Controller of
Her Majesty's Stationery Office and Queen's Printer of Acts of Parliament.
E0820 5/2002 120820 19585

ISBN 0-11-039941-2

9 780110 399416