STATUTORY RULES OF NORTHERN IRELAND

2010 No. 35

ROADS

The Dill Road, Castlereagh (Abandonment) Order (Northern Ireland) 2010

Made - - - -	*17th February 2010*
Coming into operation -	*14th April 2010*

The Department for Regional Development(**a**) makes the following Order in exercise of the powers conferred by Article 68(1) and (5) of the Roads (Northern Ireland) Order 1993(**b**) and now vested in it(**c**).

The Department in accordance with Article 68(4) of that Order proposes on the completion of works providing alternative facilities for road traffic, to abandon the length of road described in the Schedule.

Notice has been published, served and displayed in compliance with paragraphs 1, 2 and 3 of Schedule 8 to the Roads (Northern Ireland) Order 1993.

Two objections were received and duly considered.

Citation, commencement and interpretation

1.—(1) This Order may be cited as The Dill Road, Castlereagh (Abandonment) Order (Northern Ireland) 2010 and shall come into operation on 14th April 2010.

(2) In this Order "the Developer" means Heron Bros Building Contractors Limited whose registered office is situate at 2 St. Patrick's Street, Draperstown, Magherafelt, County Londonderry, BT45 7AL.

Application

2. The Developer shall carry out such works as the Department considers necessary for the provision of alternative facilities for road traffic and on the completion of such works the length of road described in the Schedule shall be abandoned.

3.—(1) All existing cables, wires, mains, pipes or other apparatus placed along, across, over or under the abandoned length of road shall be retained.

(2) All existing rights as to the use or maintenance of such cables, wires, mains, pipes or other apparatus shall be preserved.

(**a**) S.I. 1999/283 (N.I. 1) Article 3(1)
(**b**) S.I. 1993/3160 (N.I. 15)
(**c**) S.R. 1999 No. 481 Article 6(*d*) and Schedule 4 Part IV

Sealed with the Official Seal of the Department for Regional Development on 17th February 2010

(L.S.)

D J Millar
A senior officer of the Department for Regional Development


SCHEDULE

Article 2

LENGTH OF ROAD TO BE ABANDONED

108 metres of Dill Road, Castlereagh, County Down more particularly delineated and shown hatched on Map No. 10/1/4/09.

A copy of the map has been deposited at the Department's Roads Service offices, Headquarters, Room 213, Clarence Court, 10-18 Adelaide Street, Belfast and Eastern Division, Hydebank, 4 Hospital Road, Belfast.

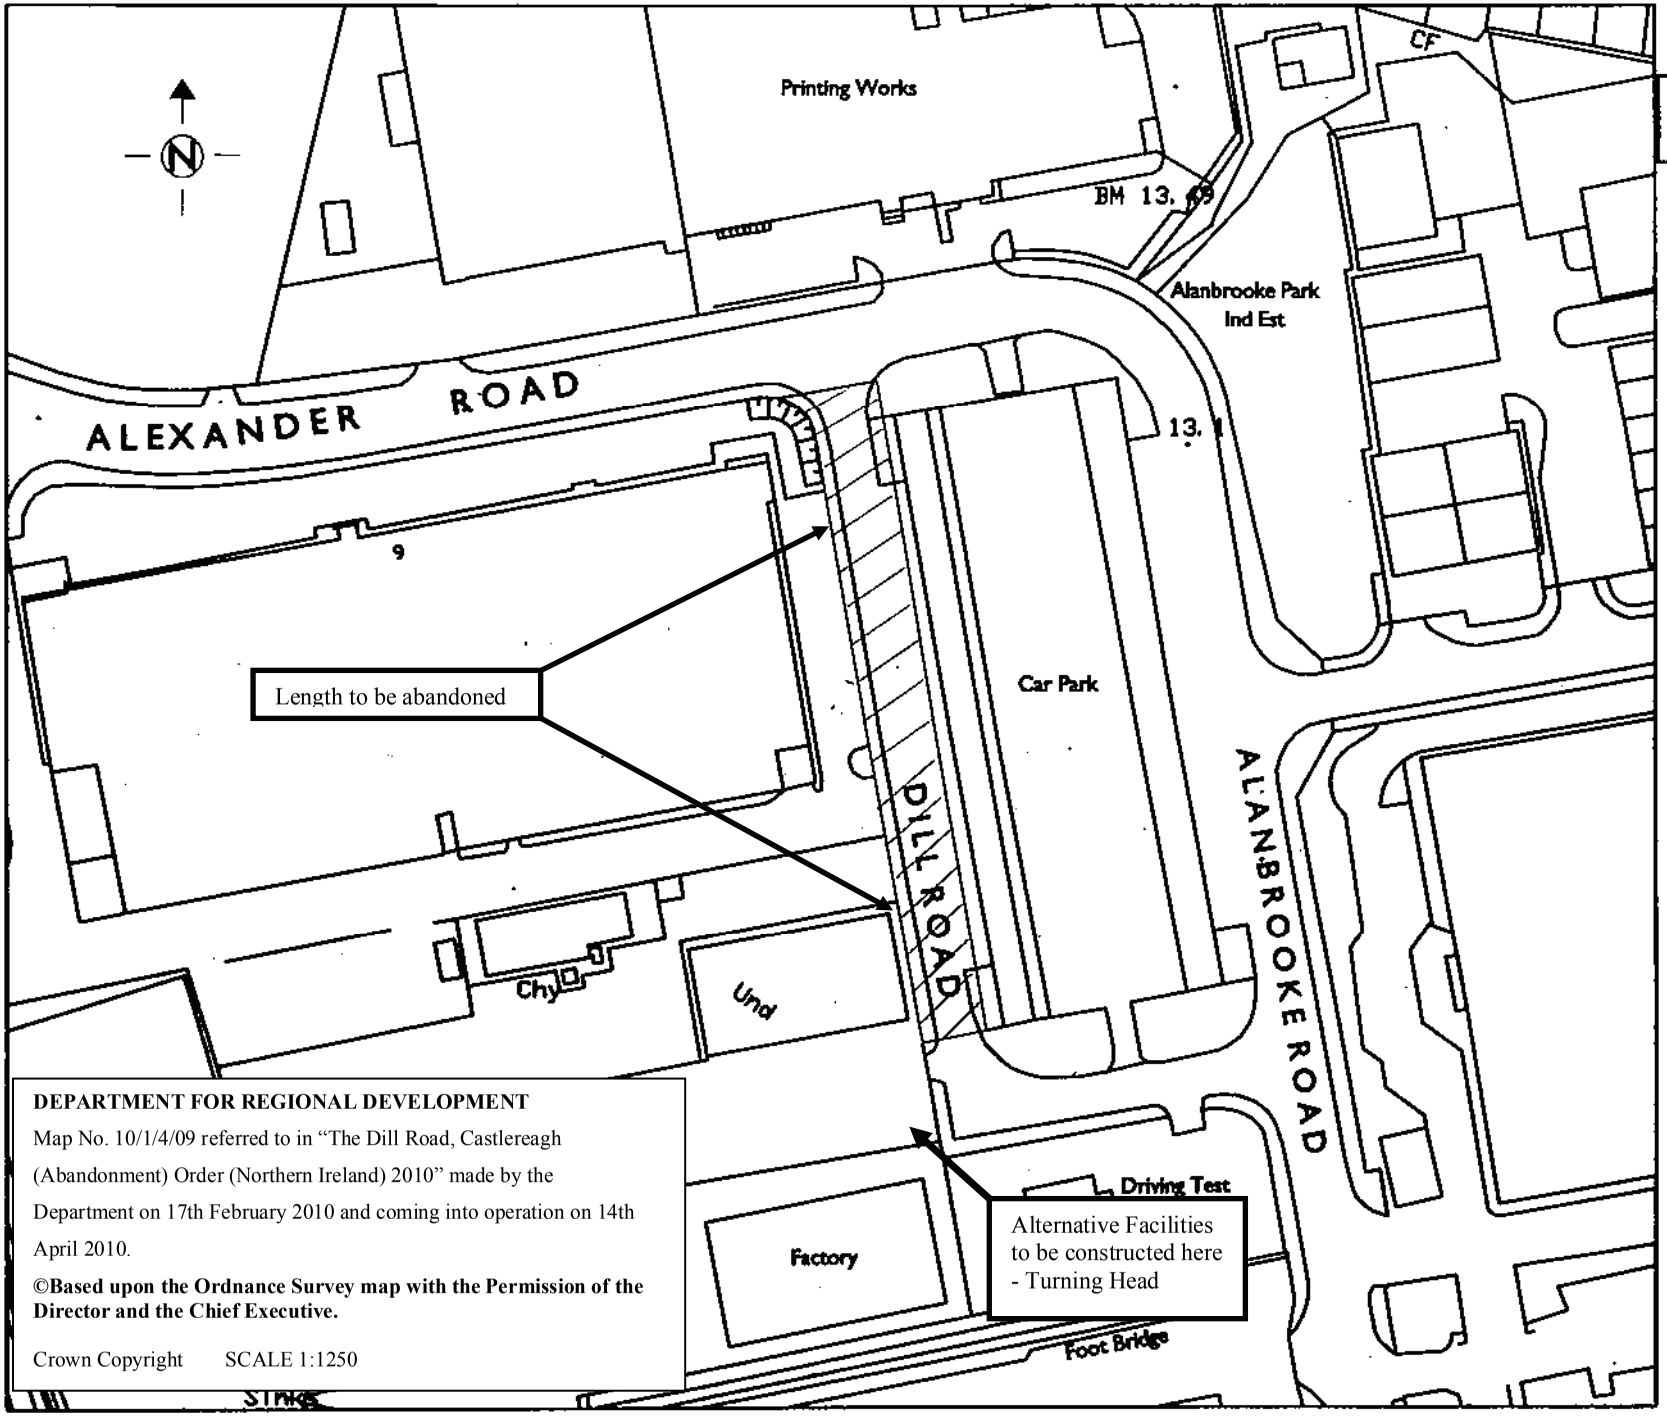

THIS PLAN IS BASED ON MAPS/DIMENSIONS SUPPLIED BY LANDS SECTION

DEPARTMENT FOR REGIONAL DEVELOPMENT

Map No. 10/1/4/09 referred to in "The Dill Road, Castlereagh (Abandonment) Order (Northern Ireland) 2010" made by the Department on 17th February 2010 and coming into operation on 14th April 2010.

©Based upon the Ordnance Survey map with the Permission of the Director and the Chief Executive.

Crown Copyright SCALE 1:1250

Project

LOCATION PLAN

Title

DILL ROAD OFF
ALANBROOKE ROAD
BELFAST

			date
			date
	LMcB		date 19/02/09

Dwg. No. O.S. 147/02SE4

Revision

Scale 1:1250

Service Consultancy

Hydebank
4 Hospital Road
Belfast BT8 8JL

Telephone: 028 9025 3000
Fax: 028 9025 3220

DRD

Crown Copyright Reserved