2006 No. 2936

HIGHWAYS, ENGLAND

The Lincolnshire County Council Car Dyke Crossing Bridge Scheme 2004 Confirmation Instrument 2006

Made - - - - - *31st October 2006*

Coming into force in accordance with article 1

The Secretary of State for Transport makes this Instrument in exercise of powers conferred by section 106(3) of the Highways Act 1980(**a**) and now vested in him(**b**) and of all other powers enabling him in that behalf:

1. This Instrument may be cited as The Lincolnshire County Council Car Dyke Crossing Bridge Scheme 2004 Confirmation Instrument 2006 and shall come into force on the date on which notice that it has been confirmed is first published in accordance with paragraph 1 of Schedule 2 to the Highways Act 1980.

2. The Lincolnshire County Council Car Dyke Crossing Bridge Scheme 2004 ("the Scheme") is hereby confirmed with modifications.

3. The Scheme as confirmed is set out in the Schedule hereto (including the plans) and copies of the Scheme with its accompanying plans are deposited at the offices of the Department for Transport, Floor 13 (IMD), Ashdown House, St Leonards on Sea, Hastings, East Sussex, TN37 7GA, and at the offices of the Lincolnshire County Council, Newland, Lincoln, Lincolnshire, LN5 7JN.

J. Blackie
Regional Director
Government Office for the North East

Signed by authority of the
Secretary of State for Transport
31st October 2006

(**a**) 1980 c. 66.
(**b**) S.I. 1981/238.

[DfT 13594]

THE SCHEDULE

Lincolnshire County Council of County Offices Newland Lincoln LN1 1YL (hereinafter referred to as "the Council") make this Scheme in exercise of their powers under Section 106(3) of the Highways Act 1980 and all other powers enabling them in that behalf.

1. The Council are authorised to construct over the navigable waters of the Car Dyke the bridge specified in the Schedule to this Scheme as part of the highway which they are proposing to construct between Spalding and Eye.

2. The Scheme may be cited as the Lincolnshire County Council Car Dyke Crossing Bridge Scheme 2004.

THE SCHEDULE TO THE SCHEME

PLANS AND SPECIFICATIONS OF THE CAR DYKE CROSSING BRIDGE

The location and general design of the Bridge are shown on the plans numbered B/0009504/ST/205/L/02 and B/0009504/ST/205/L/01 attached to this Schedule.

Points of Commencement and Termination

From a point on the south bank of the Car Dyke approximately 166 metres to the south west corner of White Post Farm as indicated on the attached location plan.

To a point on the north bank of the Car Dyke approximately 121 metres to the south west corner of White Post Farm as indicated on the attached location plan.

Span

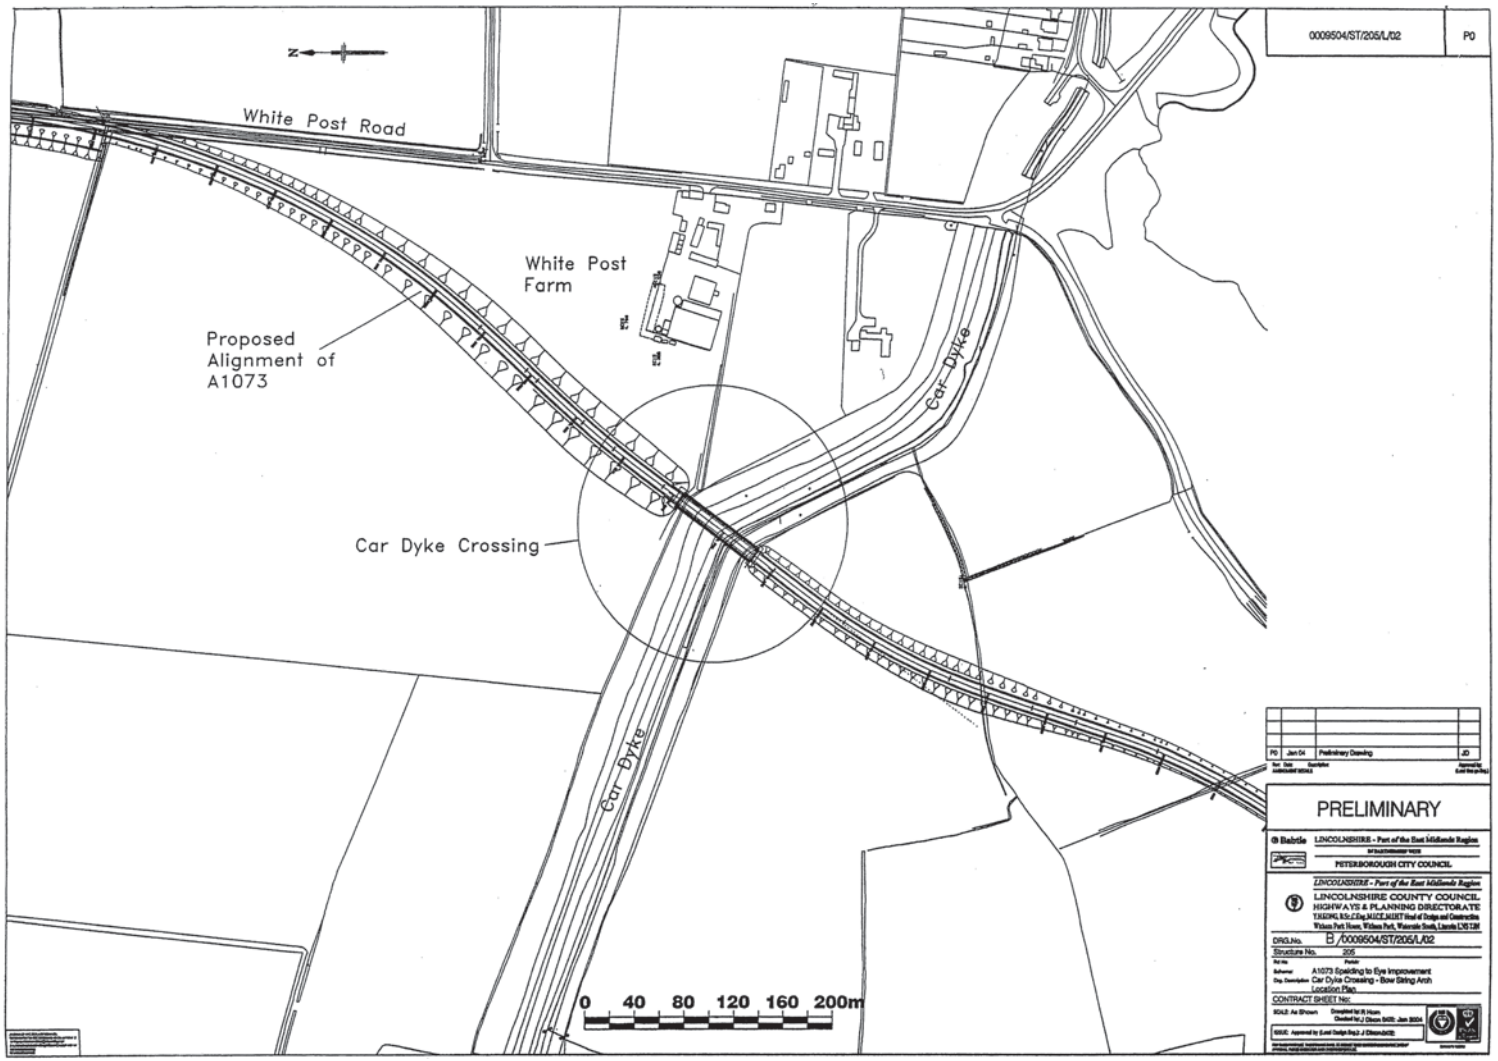
A single span of 73.5 metres.

Headway

Not less than 10.1

Waterway

A minimum clear navigable waterway of approximately 3 metres.


0009504/ST/205/L/02
P0
N
White Post Road
White Post Farm
Proposed Alignment of A1073
Car Dyke
Car Dyke Crossing
Car Dyke
0 40 80 120 160 200m
P0 Jan 04 Preliminary Drawing JD
PRELIMINARY
Babtie
LINCOLNSHIRE - Part of the East Midlands Region
PETERBOROUGH CITY COUNCIL
LINCOLNSHIRE COUNTY COUNCIL
HIGHWAYS & PLANNING DIRECTORATE
DRG.No. B/0009504/ST/205/L/02
Structure No. 205
A1073 Eastbridge to Eye Improvement
Car Dyke Crossing - Bow String Arch
Location Plan
CONTRACT SHEET No:
SCALE As Shown

£3.00

© Crown copyright 2006

Printed and published in the UK by The Stationery Office Limited
under the authority and superintendence of Carol Tullo, Controller of
Her Majesty's Stationery Office and Queen's Printer of Acts of Parliament.
E1069 11/2006 151069 19585